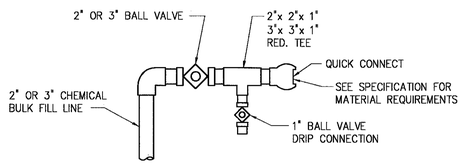

TYPICAL FILL CONNECTION DETAIL

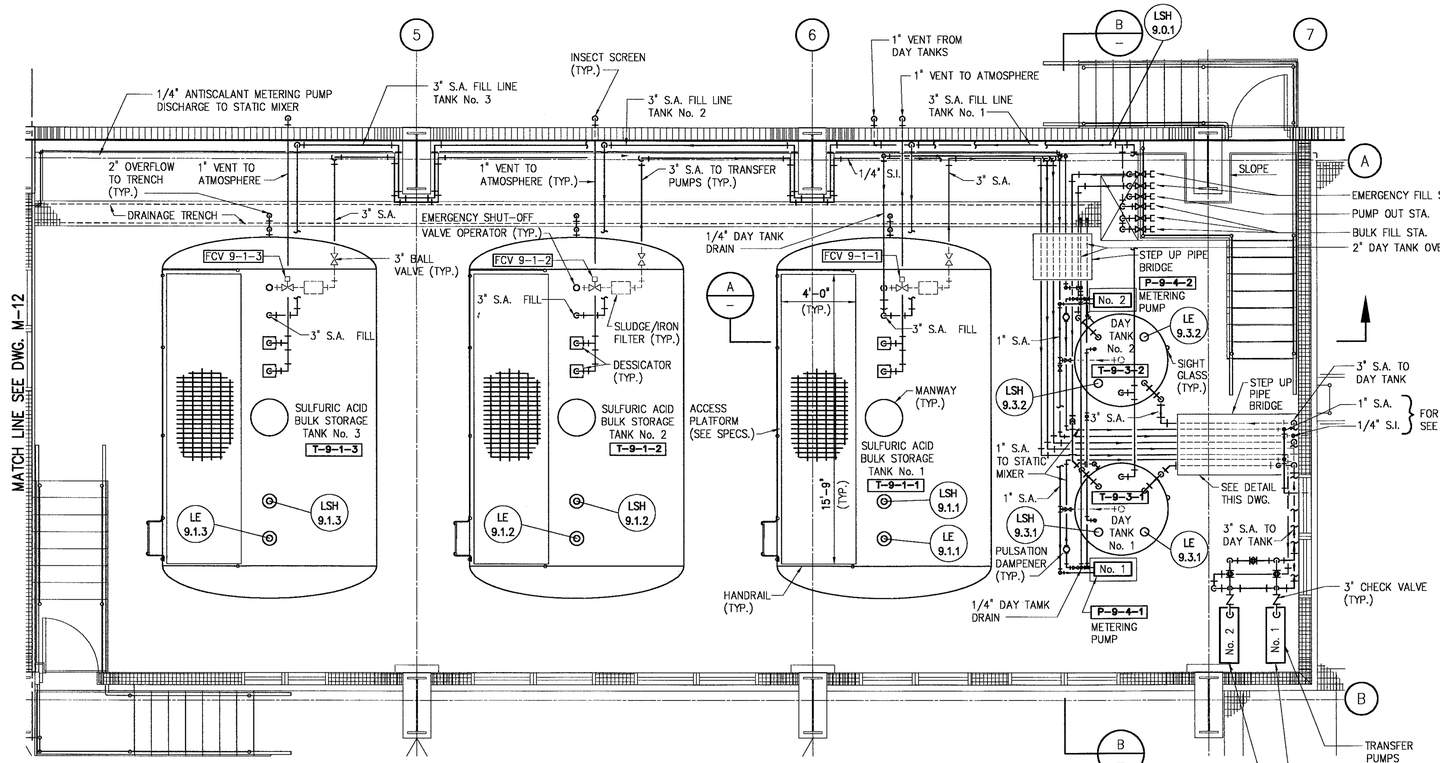

CHEMICAL STORAGE PARTIAL PLAN

1/4"=1'-0"

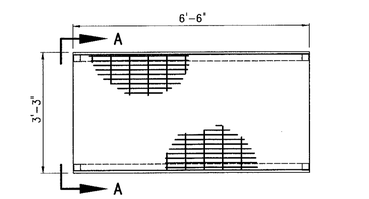

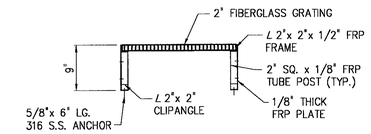

SECTION A

N.T.S.

PIPE BRIDGE DETAIL

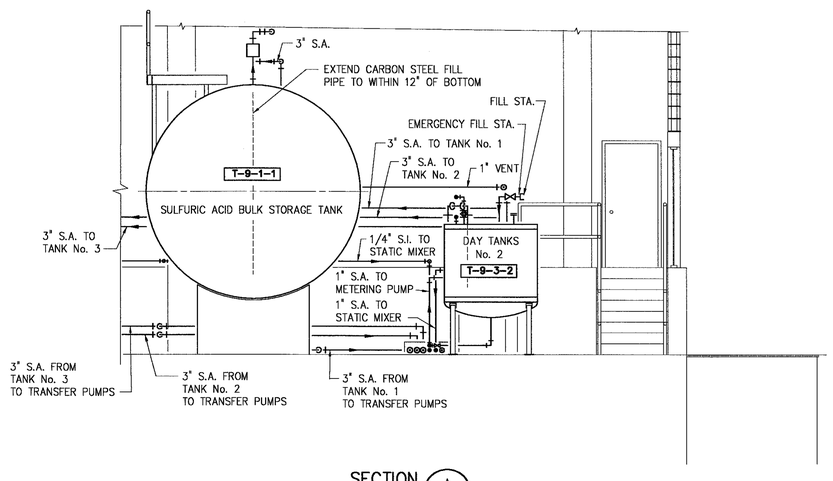

SECTION A

1/4"=1'-0"

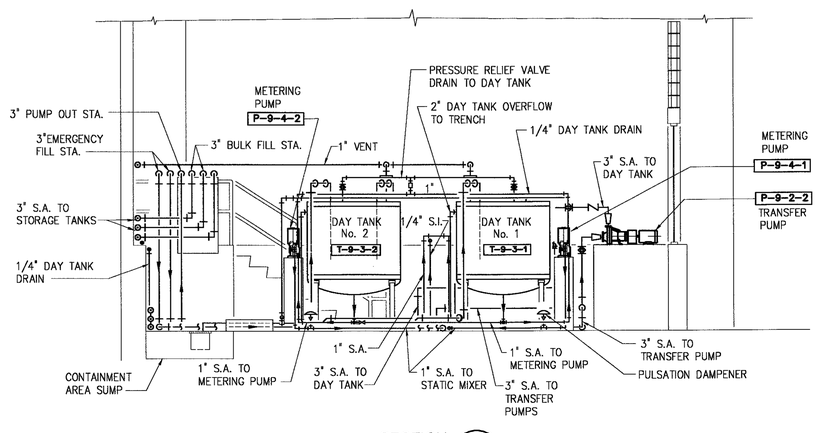

SECTION B

1/4"=1'-0"

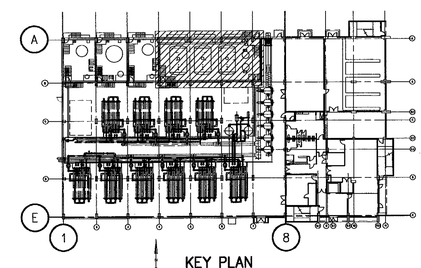

KEY PLAN

1/4"=1'-0"

1 0 1 2 3 7'

NO.	DATE	ISSUED FOR	BY
2	5-10-00	AS BID	H.J.V.
1	4-0-00	BID SET	H.J.V.

DESIGNED H.J.V.
DRAWN P.R.C.
CHECKED H.J.V.
PROJ. ENGR. H.J.V.

H. J. VIDAL P.E.
No. 37882

HAZEN AND SAWYER
Environmental Engineers & Scientists
4000 Hollywood Boulevard, Suite 750N
Hollywood, Florida 33021
(954) 987-0066

SCALE 1/4"=1'-0"

CONTRACT: –
CLIENTS PROJECT: –
ENGINEERS PROJECT: 40162
CAD REFERENCE: 40162M11

CITY OF POMPANO BEACH

10 MGD MEMBRANE SOFTENING W.T.P.

MEMBRANE SOFTENING PROCESS BUILDING

PARTIAL PLAN AND SECTIONS – SHEET 3

DATE: APRIL 2000
SHEET: 31 OF 242
DRAWING: M-11

6/19/2009/11:31 A.M. – 32 BIDA – H:\40162\RECORD\40162M11.dwg – XREFS: PB-P1-HB, PB-P1-4B, PB-P1-5B – PS 1=1