Pompano Beach CRA
Streetscape Program
East Atlantic Boulevard

Project Information

Prepared by:

BURKHARDT
CONSTRUCTION, INC.

Key Job Personnel

Vince Burkhardt
Founder & President

Dennis Haynes
Vice President

Marc Kleisley
Project Manager

Hemant Tank
Project Engineer

Wayne King
Merchant Liaison

BURKHARDT
CONSTRUCTION, INC.

Contact Information

Main Office

1400 Alabama Avenue
Suite 20
West Palm Beach, FL 33401
(561) 659-1400
Fax (561) 659-1402

Project Office

T.B.D.

Merchant Liaison

Wayne King – cell (561) 718-2605

Email

Vince Burkhardt – vince@burkhardtconstruction.com
Dennis Haynes - dennis@burkhardtconstruction.com
Marc Kleisley - marc@burkhardtconstruction.com
Hemant Tank - hemant@burkhardtconstruction.com
Wayne King - wayne@burkhardtconstruction.com

BURKHARDT
CONSTRUCTION, INC.

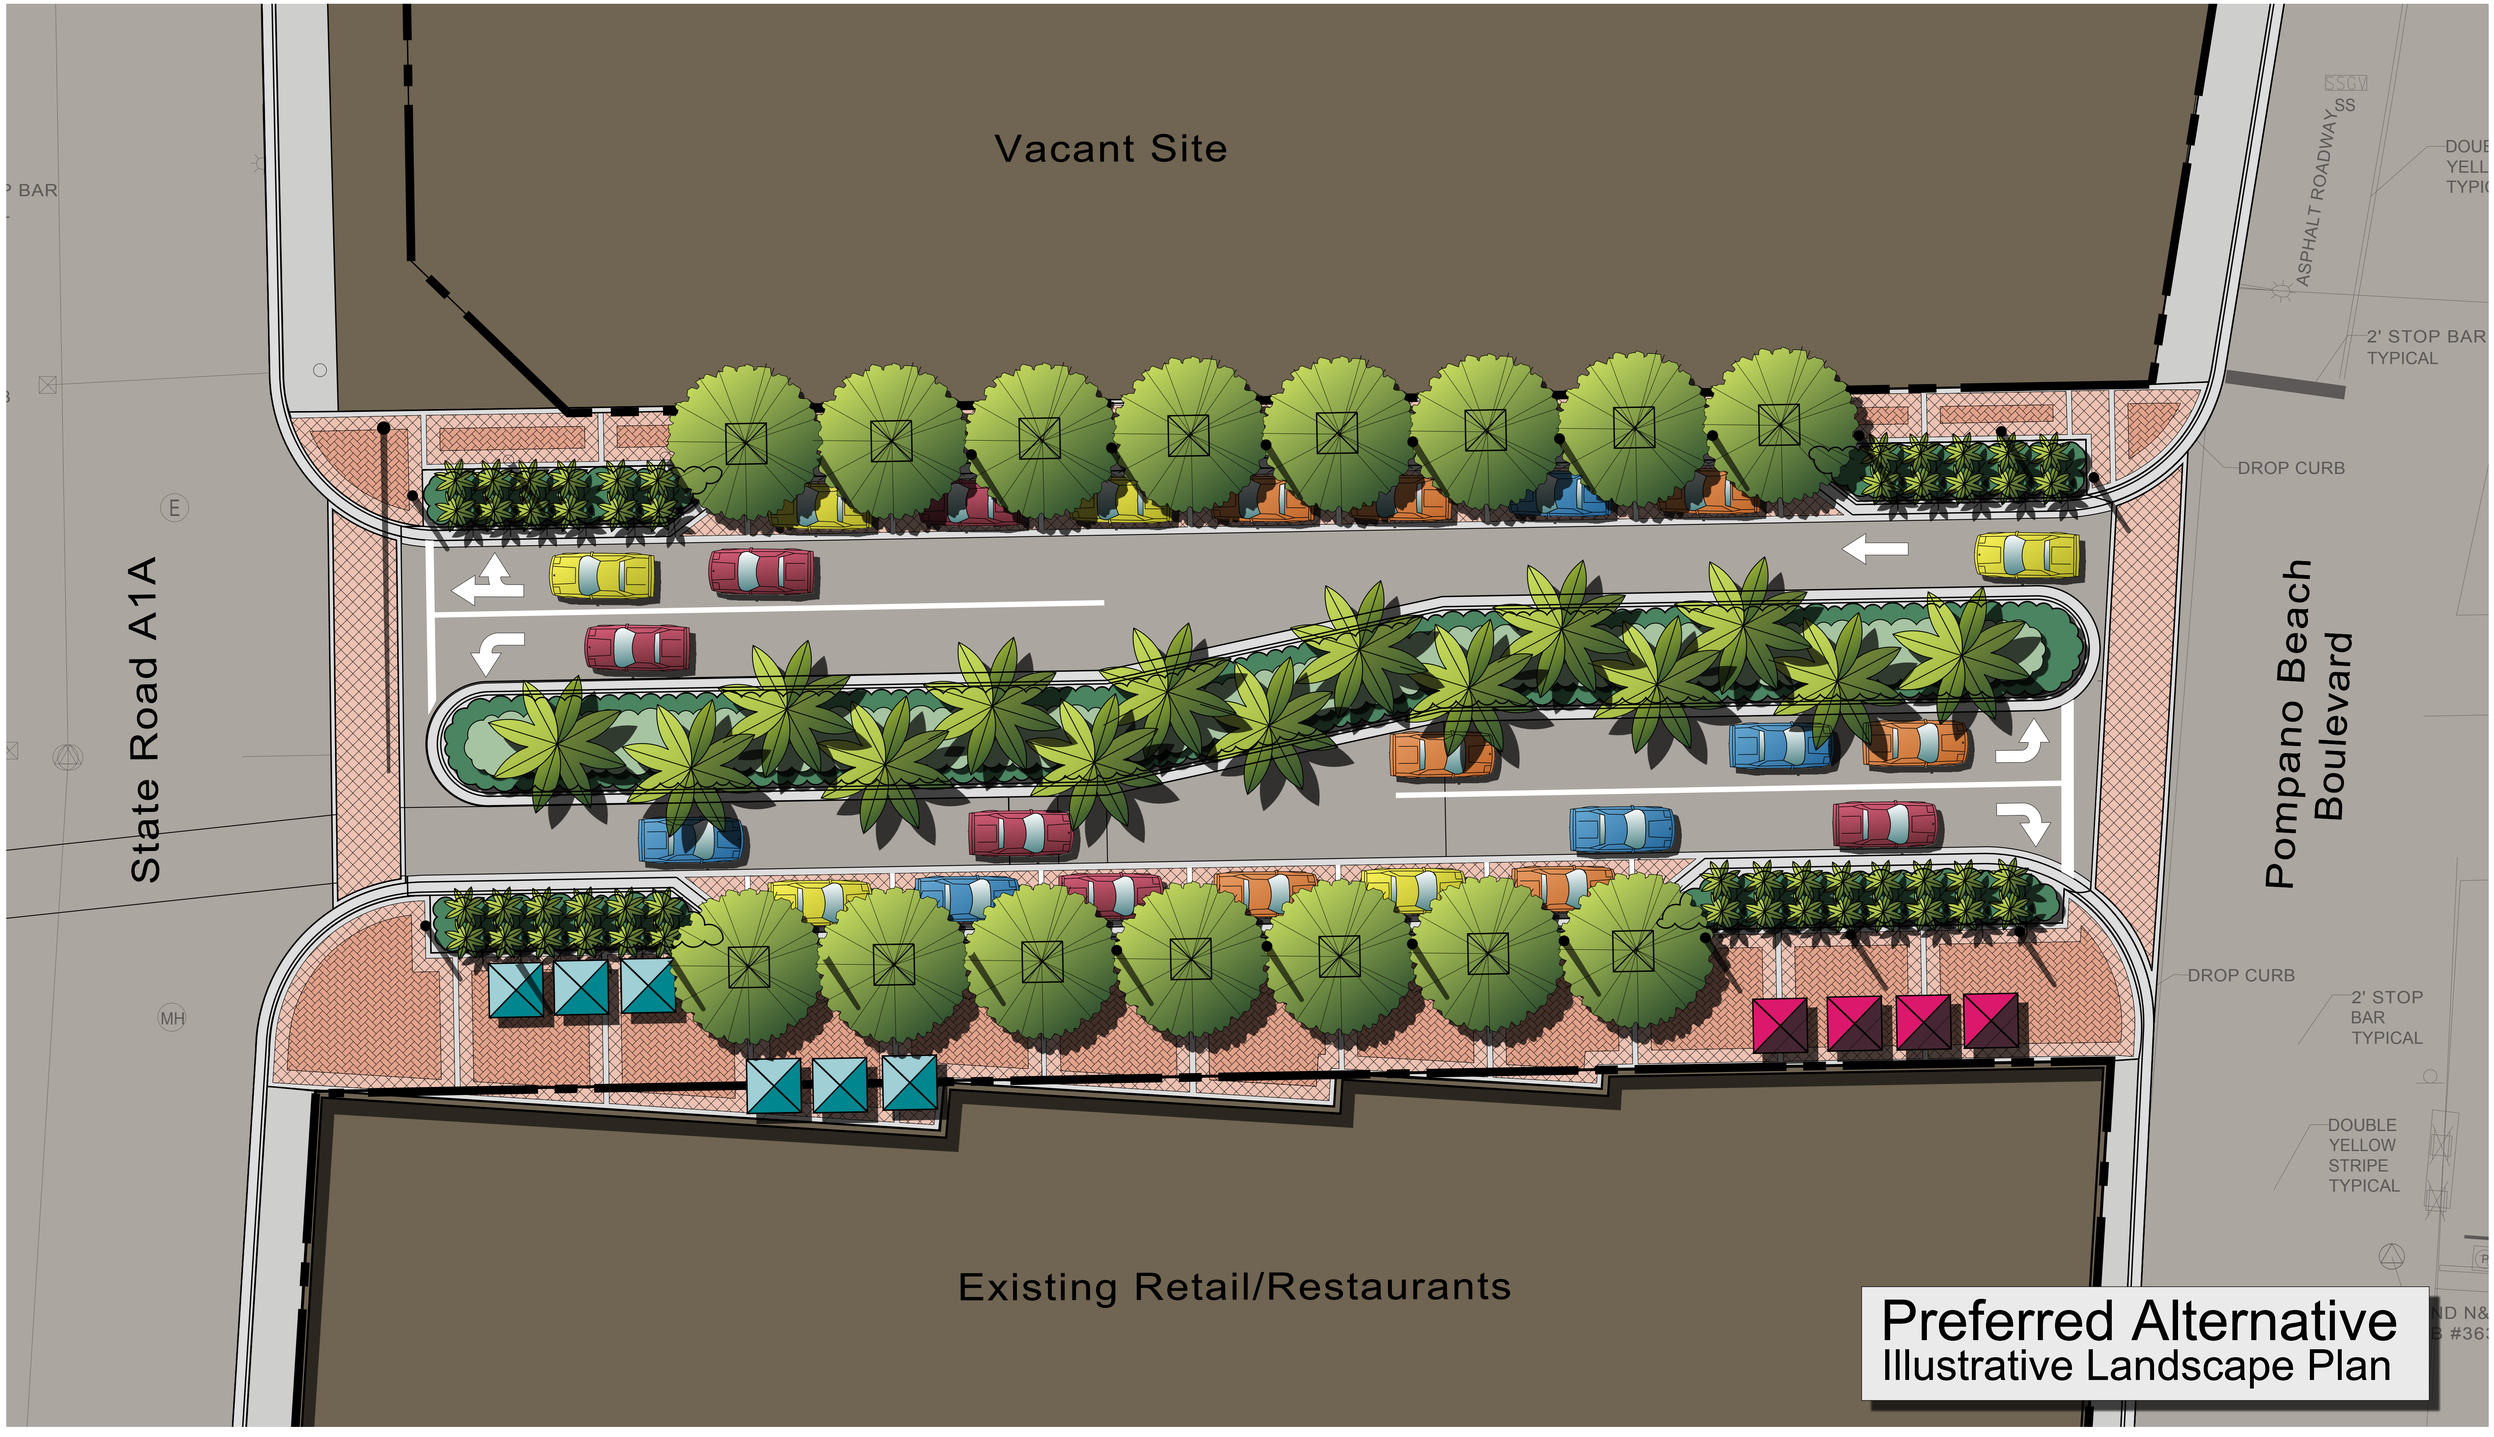

Bermello Ajamil & Partners, Inc

East Atlantic Boulevard Streetscape Project

POMPANO BEACH, FLORIDA.
March 27, 2010

RECEIVED
Oct 25, 2010 2:39 pm
BURKHARDT CONSTRUCTION, INC.

0 20' 40' 60'

Phase I (North half)

Phase II (South half)

SCALE: 3/32" = 1'0"

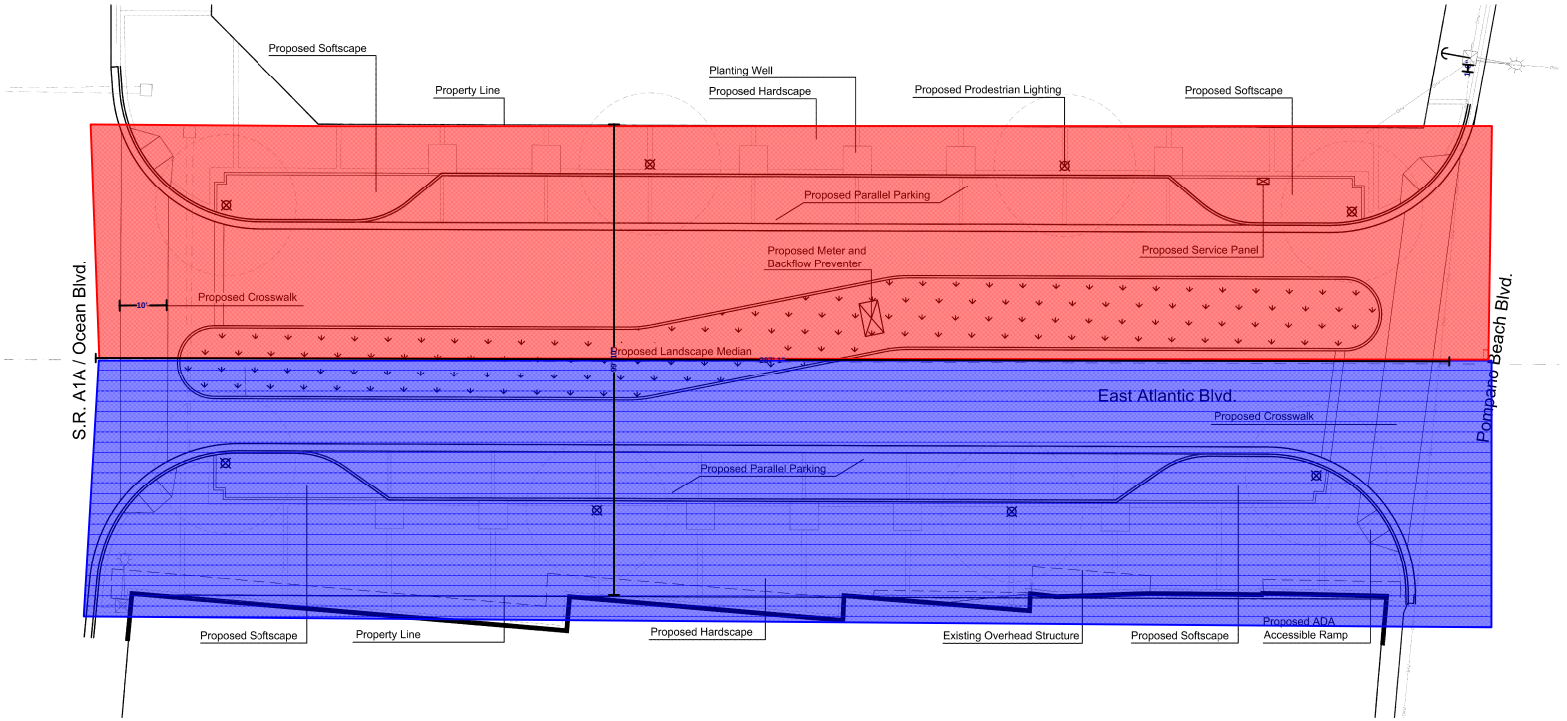

RECEIVED
Jan 14, 2011 1:34 pm
BURKHARDT CONSTRUCTION, INC.

1 L-1.0 Site Plan
SCALE:3/32"=1'

BERMELLO AJAMIL & PARTNERS • INC
Architecture • Engineering • Planning
Interior Design • Landscape Architecture
2601 South Bayshore Drive, 10th Floor
Miami, Florida 33133
(305) 859-2050
Fax (305) 860-3700

Smith Engineering Consultants, Inc.
2161 Palm Beach Lakes Blvd., Suite 312
West Palm Beach, FL 33409

PREPARED FOR:

CRA POMPANO BEACH

CITY OF POMPANO BEACH COMMUNITY REDEVELOPMENT AGENCY (CRA)

STATE OF FLORIDA — MONIKA S. GAMRI — LANDSCAPE ARCHITECT — LA0001379

MONIKA S. GAMRI F.R.I.A.
LA0001379

90% Construction Documents

Revisions:

PROJECT NAME:
East Atlantic Blvd Streetscape Project

PROJECT ADDRESS:
East Atlantic Blvd. (State Road A1A to Pompano Beach Blvd).
Pompano Beach, Florida

KEY PLAN

PROJECT NO. 10042.400
SCALE:
DATE: 12.29.2010
DRAWN: JV, CJ
CHECKED: RH
CADD FILE:

DRAWING TITLE:
SITE PLAN

SHEET NO.
L-1.0

What to Expect

Phase I North 1/2 of Roadway

Phase II South 1/2 of Roadway

What to Expect

Worth Avenue Streetscape and Infrastructure Improvements
June 15, 2010

What to Expect

1. Barrier wall in place

2. Layout for sidewalk saw cut

3. Saw cut and slurry

4. Beginning of slurry cleanup

BURKHARDT
CONSTRUCTION, INC.

5. Cleanup and building protection

6. Cleanup

7. Cleanup complete

BURKHARDT
CONSTRUCTION, INC.

8. Front-half sidewalk removal

9. Pedestrian railing in place

10. Pedestrian railing with windscreen jacket

BURKHARDT
CONSTRUCTION, INC.