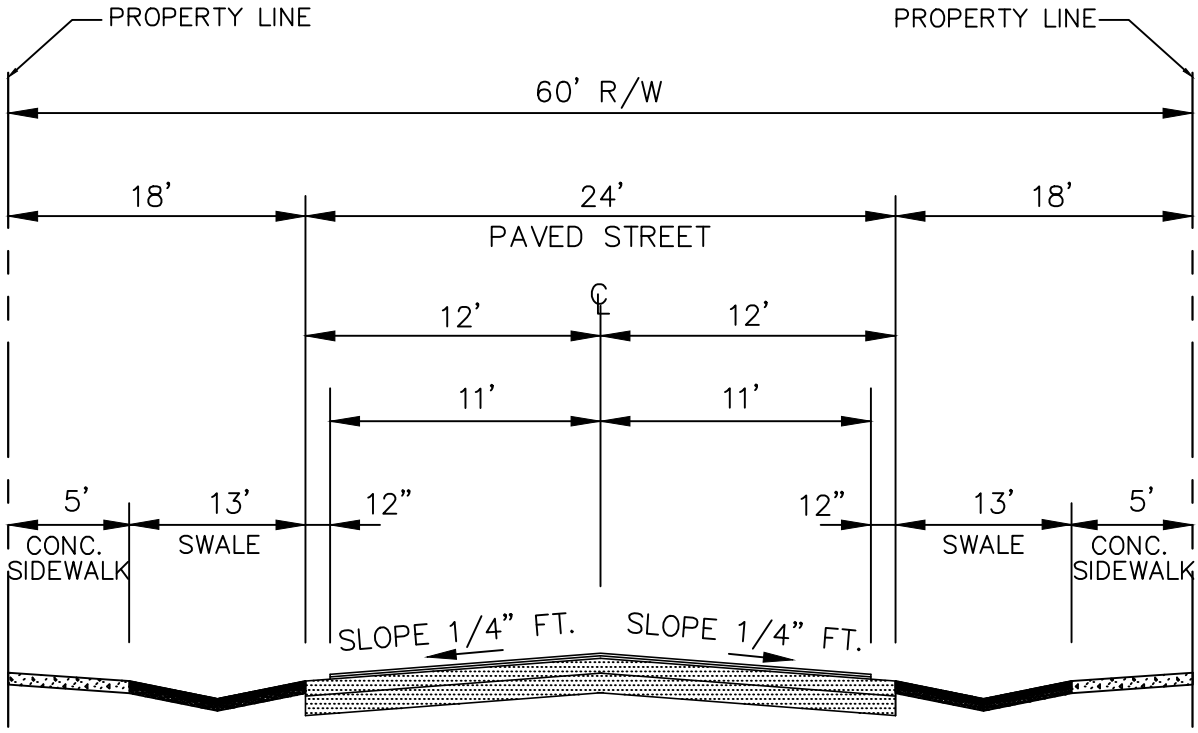

TYP. ROADWAY SECTION

ENGINEERING STANDARDS 2015

REVISIONS		ENGINEERING DIVISION CITY OF POMPANO BEACH	TYP. ROADWAY SECTION	
BY	DATE			DATE: JUNE 2014
				DWG. NO.
		SCALE: N.T.S.		314-1

J:\City-STANDARDS\Misc. 3-3.dwg, 11/24/2014 3:18:17 PM