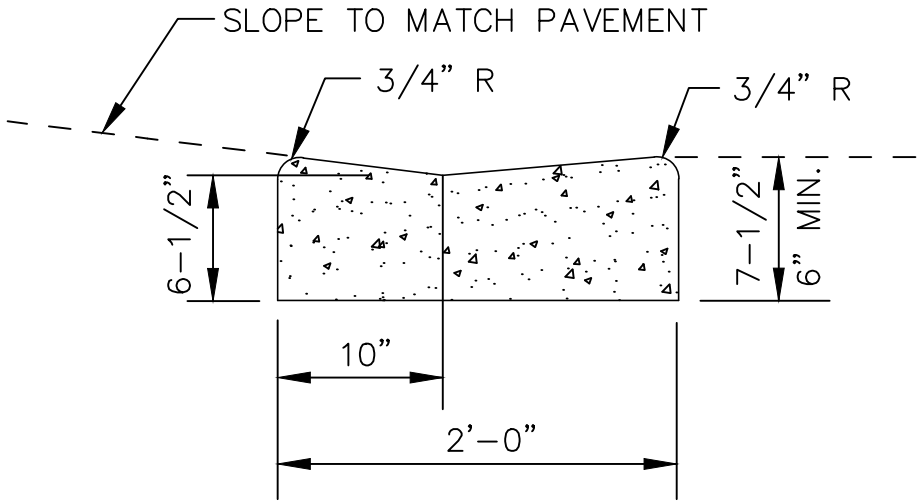

DROP CURB

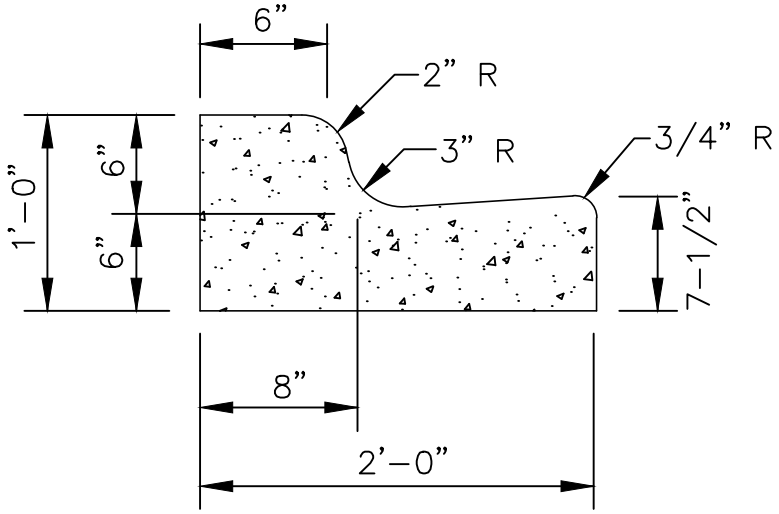

TYPE "F" CURB & GUTTER

CONCRETE CURB AND GUTTER DETAIL

ENGINEERING STANDARDS 2015

REVISIONS		ENGINEERING DIVISION CITY OF POMPANO BEACH	CONCRETE CURB AND GUTTER	
BY	DATE			DATE: JUNE 1996 DWG. NO.
				300-1
		SCALE: N.T.S.		

J:\City-STANDARDS\Misc. 3-1.dwg, 11/25/2014 2:00:31 PM