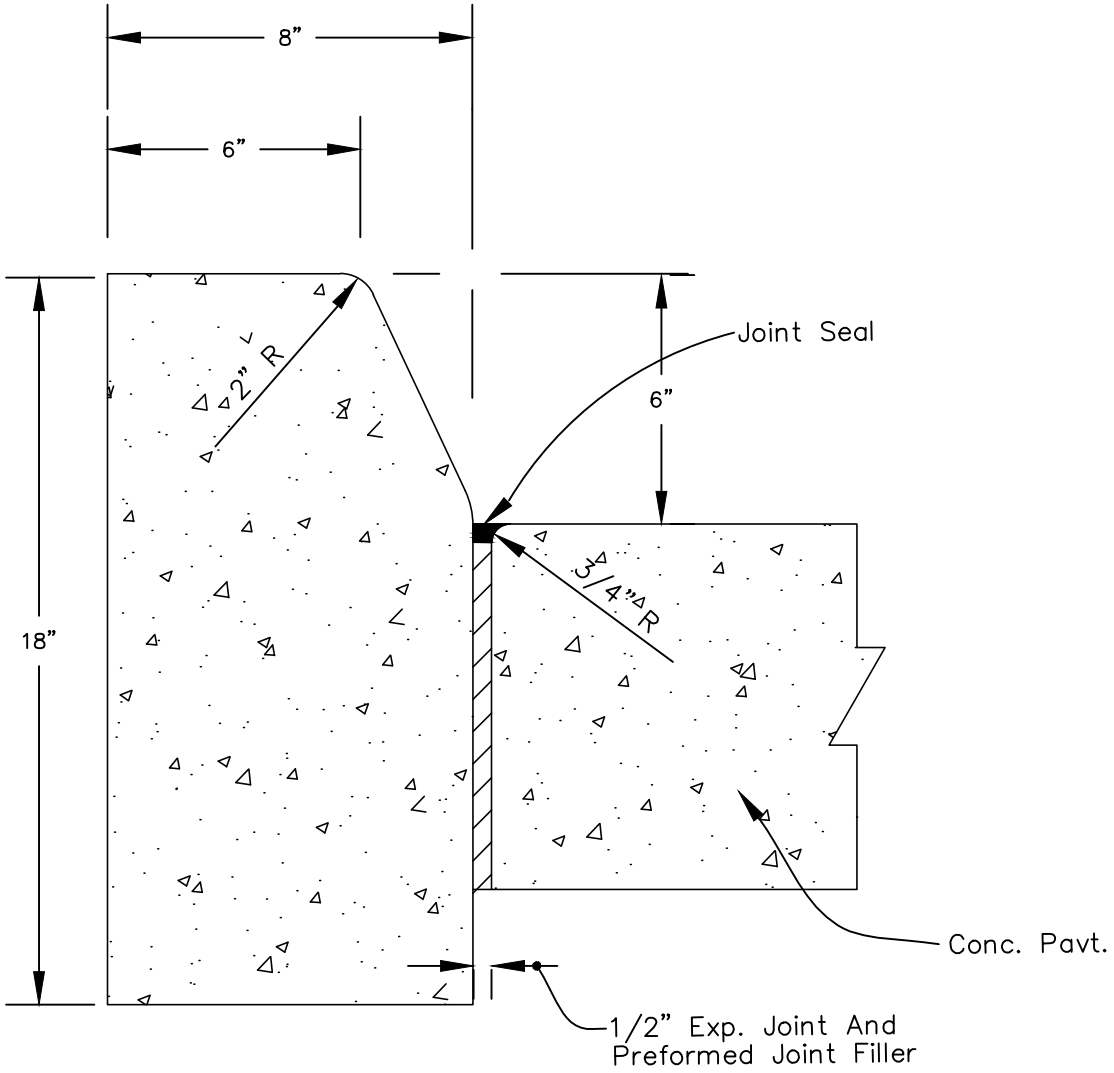

TYPE "D" CURB

NOTE

FOR USE ADJACENT TO CONCRETE OR FLEXIBLE PAVEMENT, CONCRETE SHOWN. EXPANSION JOINT, PREFORMED JOINT FILLER AND JOINT SEAL ARE REQUIRED BETWEEN CURBS AND CONCRETE PAVEMENT ONLY.

CONCRETE CURB DETAIL

ENGINEERING STANDARDS 2015

REVISIONS	
BY	DATE
S.S.	01-2014
S.S.	08-2015

ENGINEERING DIVISION
CITY OF POMPANO BEACH

SCALE: N.T.S.

CONCRETE CURB

DATE: January 2000
DWG. NO.
300-2

J:\City-STANDARDS\Misc. 3-1.dwg, 8/13/2015 3:45:38 PM