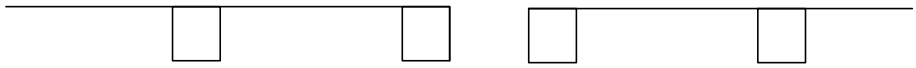

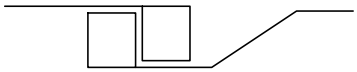

PLACE THE END POST OF THE SECOND FENCE INSIDE THE END POST OF THE FIRST FENCE.

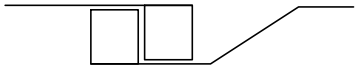

ROTATE BOTH POST AT LEAST 180 DEGREES IN A CLOCKWISE DIRECTION TO CREATE A TIGHT SEAL WITH THE FABRIC MATERIAL.

DIRECTION OF RUNOFF WATERS

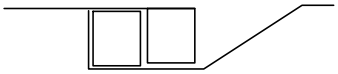

DRIVE BOTH POST ABOUT 10 INCHES INTO THE GROUND AND BURY FLAP.

NOTES:

1. INSPECT AND REPAIR FENCE AFTER EACH STORM EVENT AND REMOVE SEDIMENT WHEN NECESSARY.
2. REMOVED SEDIMENT SHALL BE DEPOSITED TO AN AREA THAT WILL NOT CONTRIBUTE SEDIMENT OFF-SITE AND CAN BE PERMANENTLY STABILIZED.
3. SILT FENCE SHALL BE PLACED ON SLOPE CONTOURS TO MAXIMIZE PONDING EFFIFIENCY.

ATTACHING TWO SILT FENCES

ENGINEERING STANDARDS 2015

REVISIONS		ENGINEERING DIVISION CITY OF POMPANO BEACH	ATTACHING TWO SILT FENCES	
BY	DATE			DATE: MAY 2007 DWG. NO.
		SCALE: N.T.S.		509-2

J:\City-STANDARDS\Reuse Water 5-2.dwg, 11/24/2014 3:47:18 PM