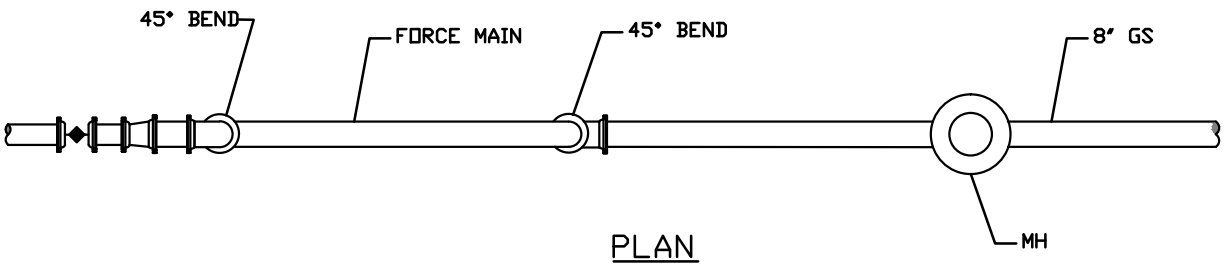

PLAN

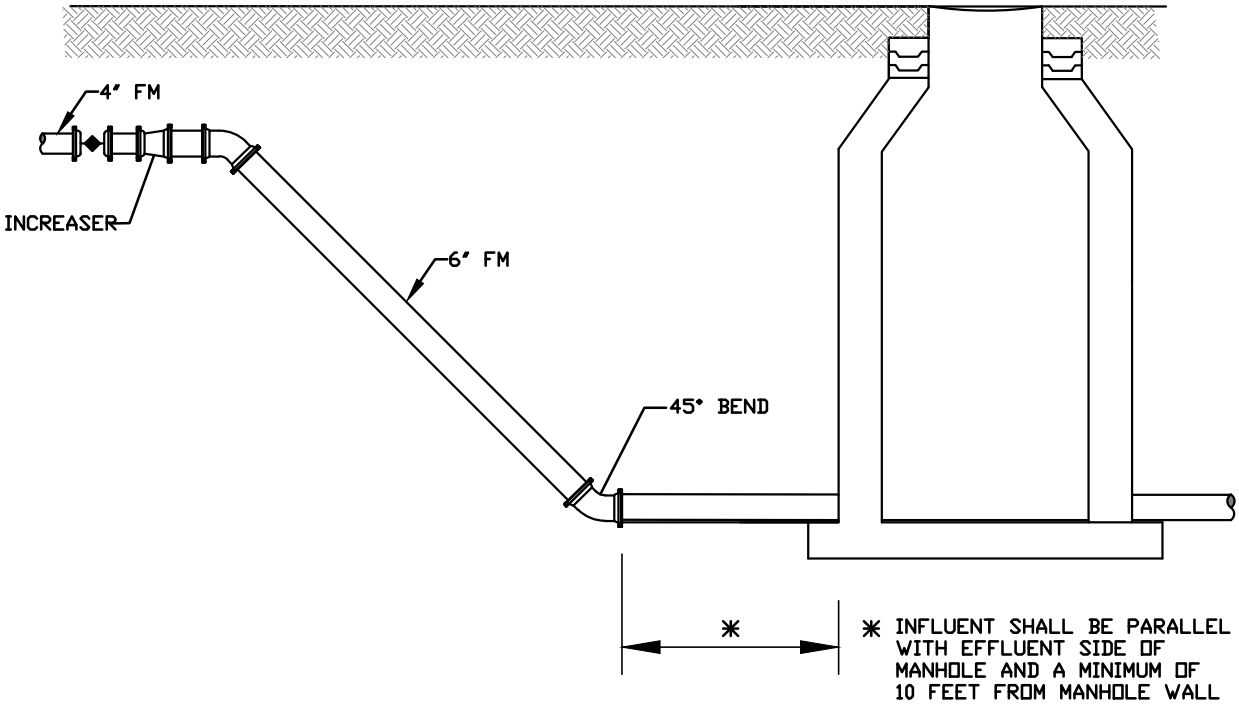

PROFILE

NOTES:

1. TO BE USED ONLY WITH APPROVAL OF C.O.P.B. UTILITIES DEPARTMENT.
2. INTERIOR OF MANHOLE TO BE COATED AS DIRECTED BY C.O.P.B. UTILITIES DEPARTMENT.

FORCE MAIN CONNECTION TO GRAVITY SEWER

ENGINEERING STANDARDS 2015

REVISIONS		ENGINEERING DIVISION CITY OF POMPANO BEACH	FORCE MAIN CONNECTION TO GRAVITY SEWER	
BY	DATE			DATE: JAN 2012
S.S.	10/22/12			DWG. NO.
		SCALE: N.T.S.		218-1

J:\City-STANDARDS\Sanitary 2-3.dwg, 11/24/2014 2:38:03 PM