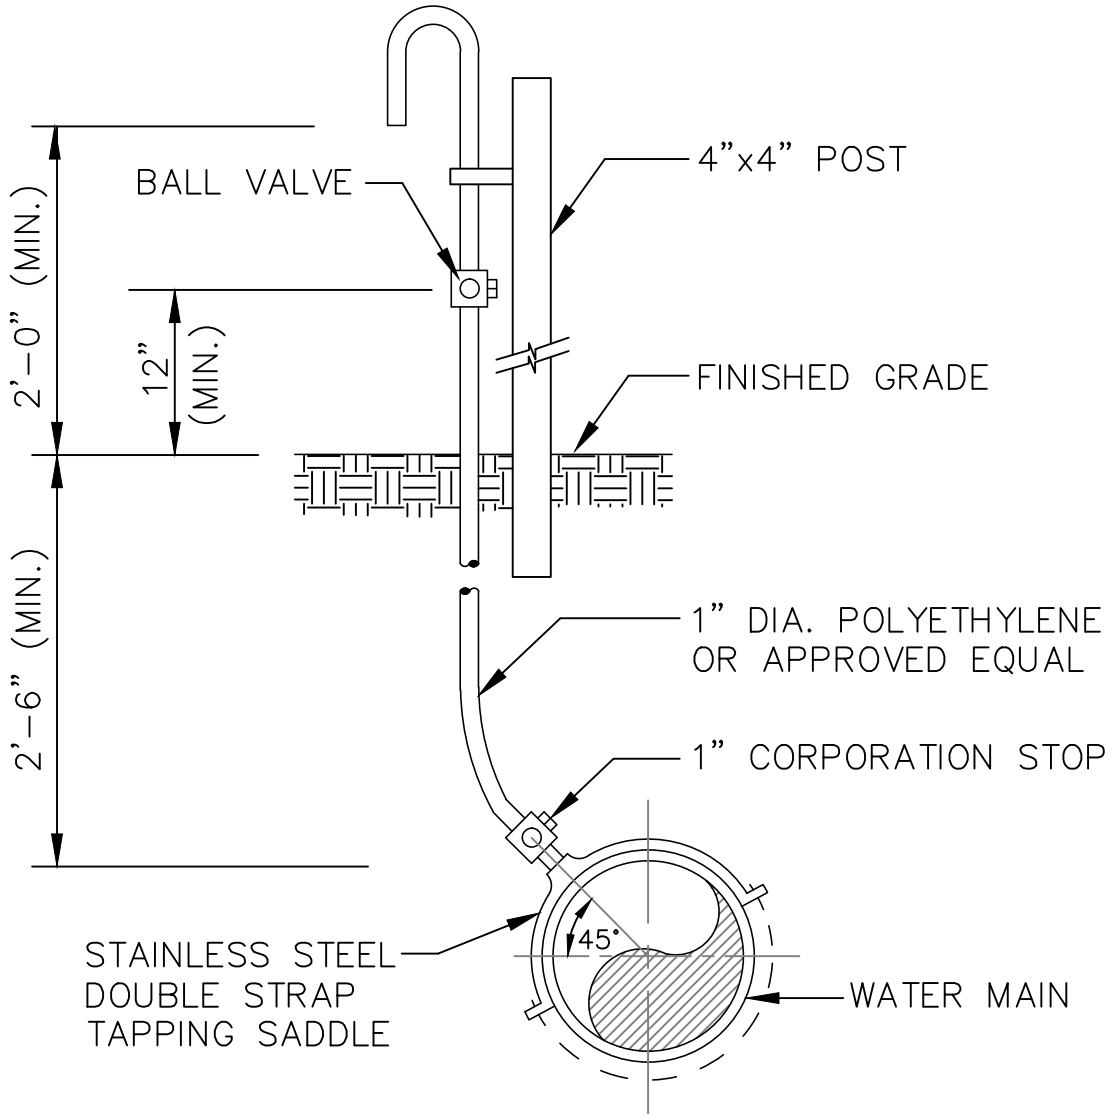

SAMPLE POINT (MAIN)

ALL D.I.P. TO BE PAINTED
BLUE ON TOP HALF OF PIPE.

ENGINEERING STANDARDS 2015

REVISIONS	
BY	DATE
S.S.	04-2005

ENGINEERING DIVISION
CITY OF POMPANO BEACH

SCALE: N.T.S.

SAMPLE POINT (MAIN)

DATE: JUNE 1996
DWG. NO.
100-1

J:\City-STANDARDS\Water 1-1.dwg, 11/24/2014 1:09:20 PM