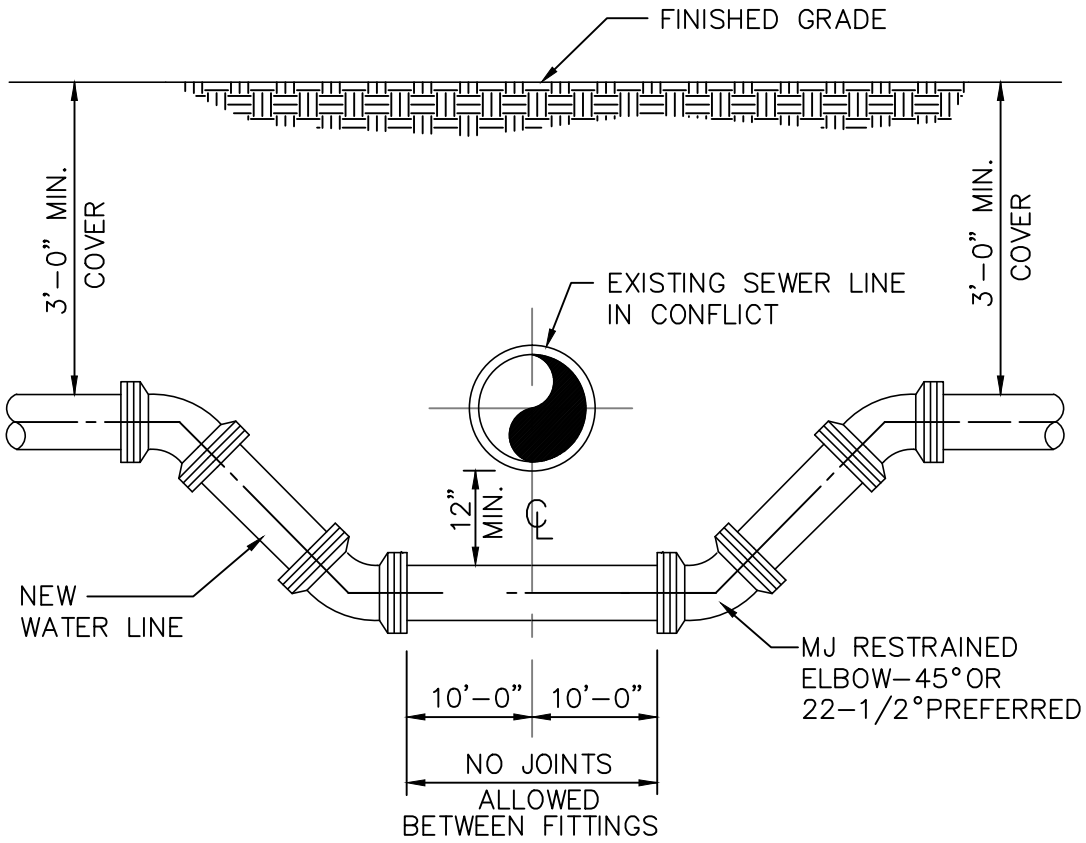

NOTES:

WHERE CONDITIONS PERMIT, PIPE DEFLECTION MAY BE USED INSTEAD OF BENDS TO OBTAIN THE MINIMUM CLEARANCE. FACTORY OFFSETS MAY BE USED.

TYPICAL CONFLICT DETAIL

USE MEGALUGS AT ALL PIPE JOINTS

ALL D.I.P. TO BE PAINTED BLUE ON TOP HALF OF PIPE.

ENGINEERING STANDARDS 2015

REVISIONS	
BY	DATE
S.S.	04-2005
S.S.	01-2012

ENGINEERING DIVISION
CITY OF POMPANO BEACH

SCALE: N.T.S.

TYPICAL CONFLICT (WATER)

DATE: JUNE 1996
DWG. NO.
108-1

J:\City-STANDARDS\Water 1-2.dwg, 11/24/2014 1:25:14 PM