www.invarion.com

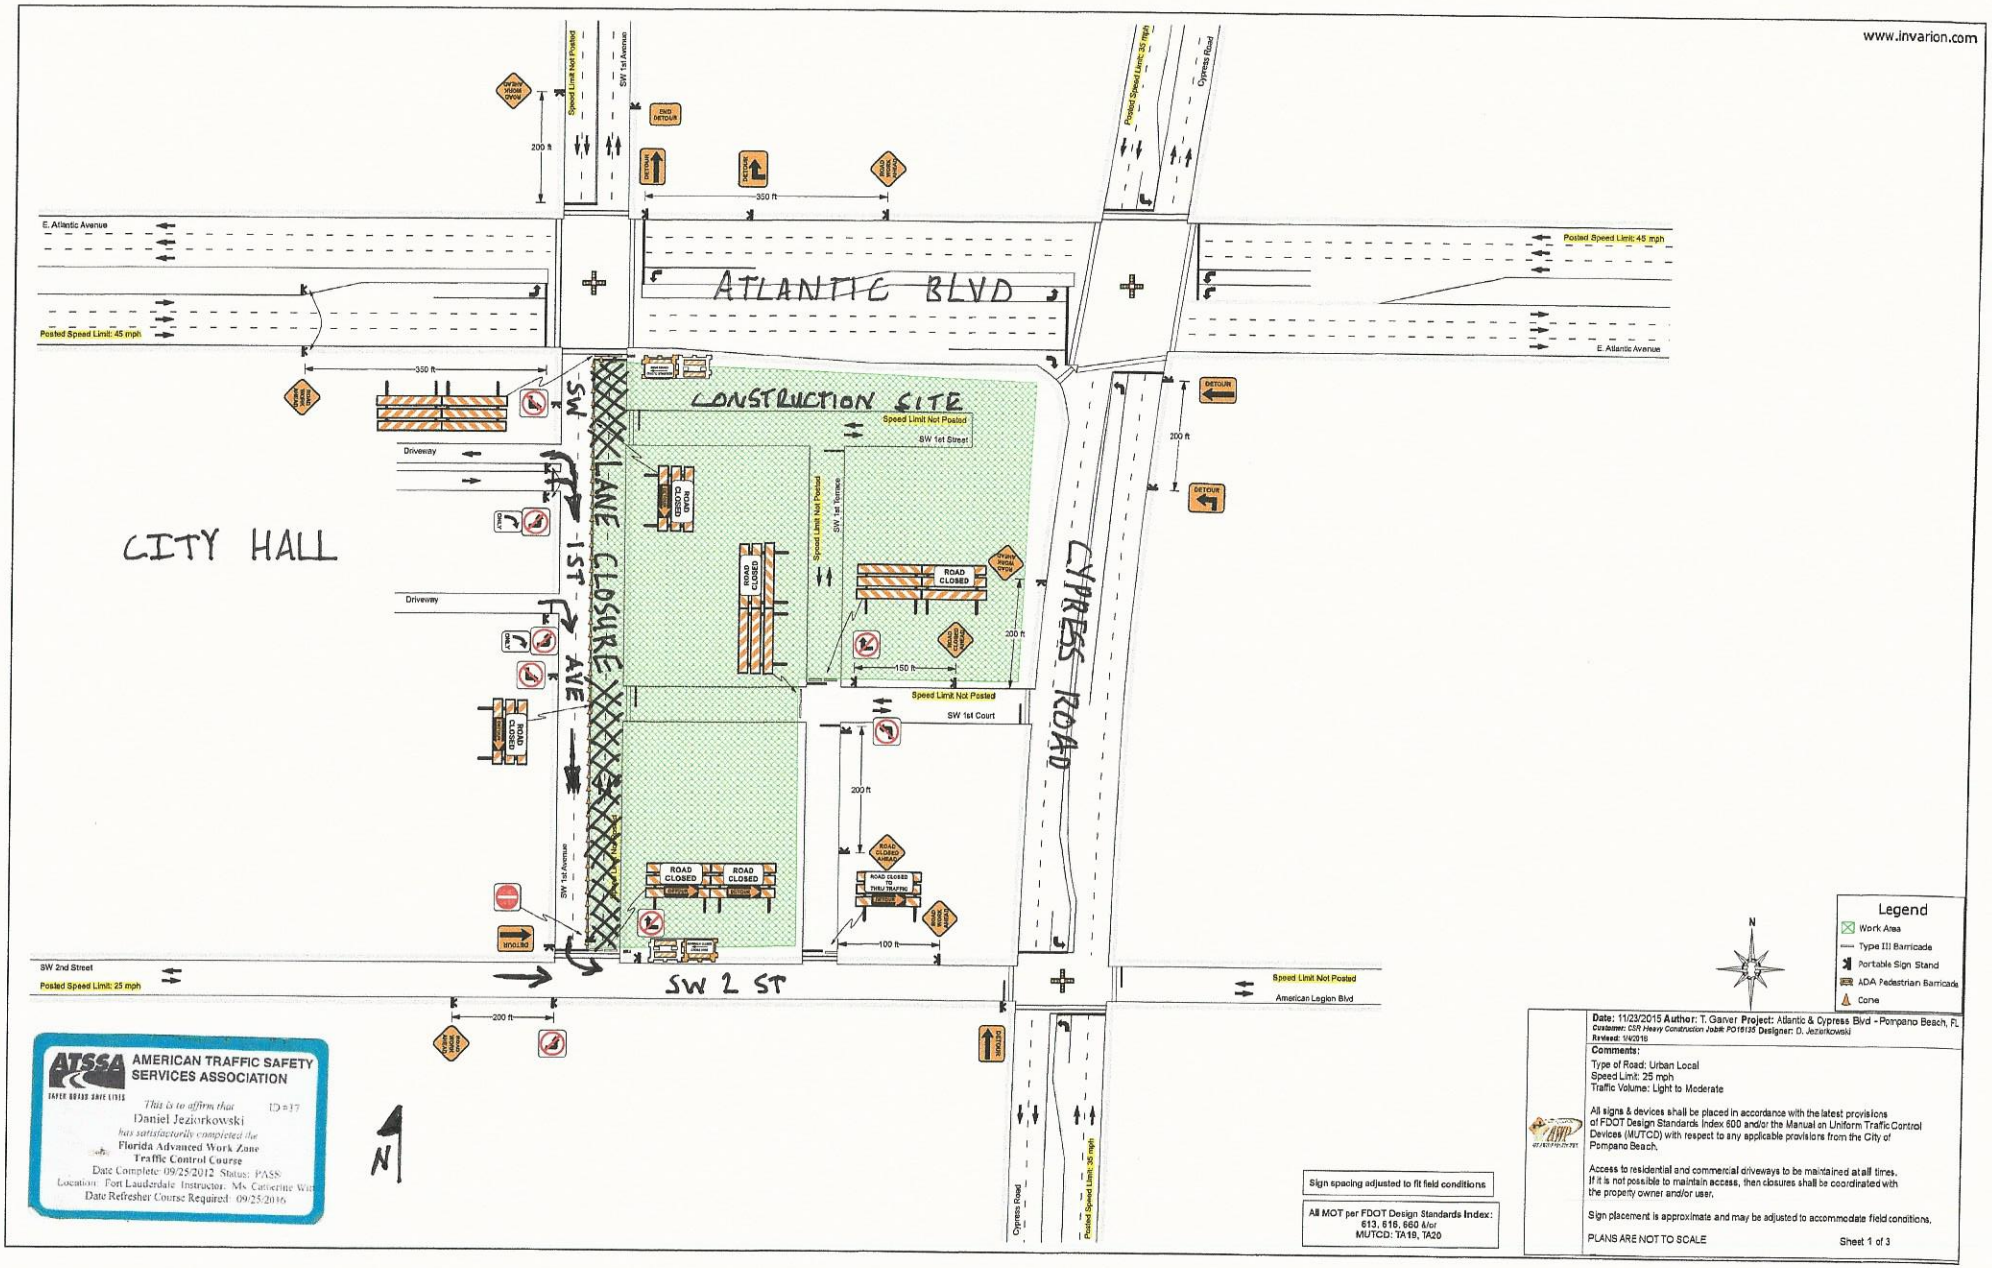

Date: 11/23/2015 **Author:** T. Ganver **Project:** Atlantic & Cypress Blvd - Pompano Beach, FL
Customer: CSR Heavy Construction **Job#:** PO19135 **Designer:** D. Jeziorkowski
Revised: 1/4/2016

Comments:

Type of Road: Urban Local
Speed Limit: 25 mph
Traffic Volume: Light to Moderate

All signs & devices shall be placed in accordance with the latest provisions of FDOT Design Standards Index 600 and/or the Manual on Uniform Traffic Control Devices (MUTCD) with respect to any applicable provisions from the City of Pompano Beach.

Access to residential and commercial driveways to be maintained at all times. If it is not possible to maintain access, then closures shall be coordinated with the property owner and/or user.

Sign placement is approximate and may be adjusted to accommodate field conditions.

PLANS ARE NOT TO SCALE

Sheet 1 of 3